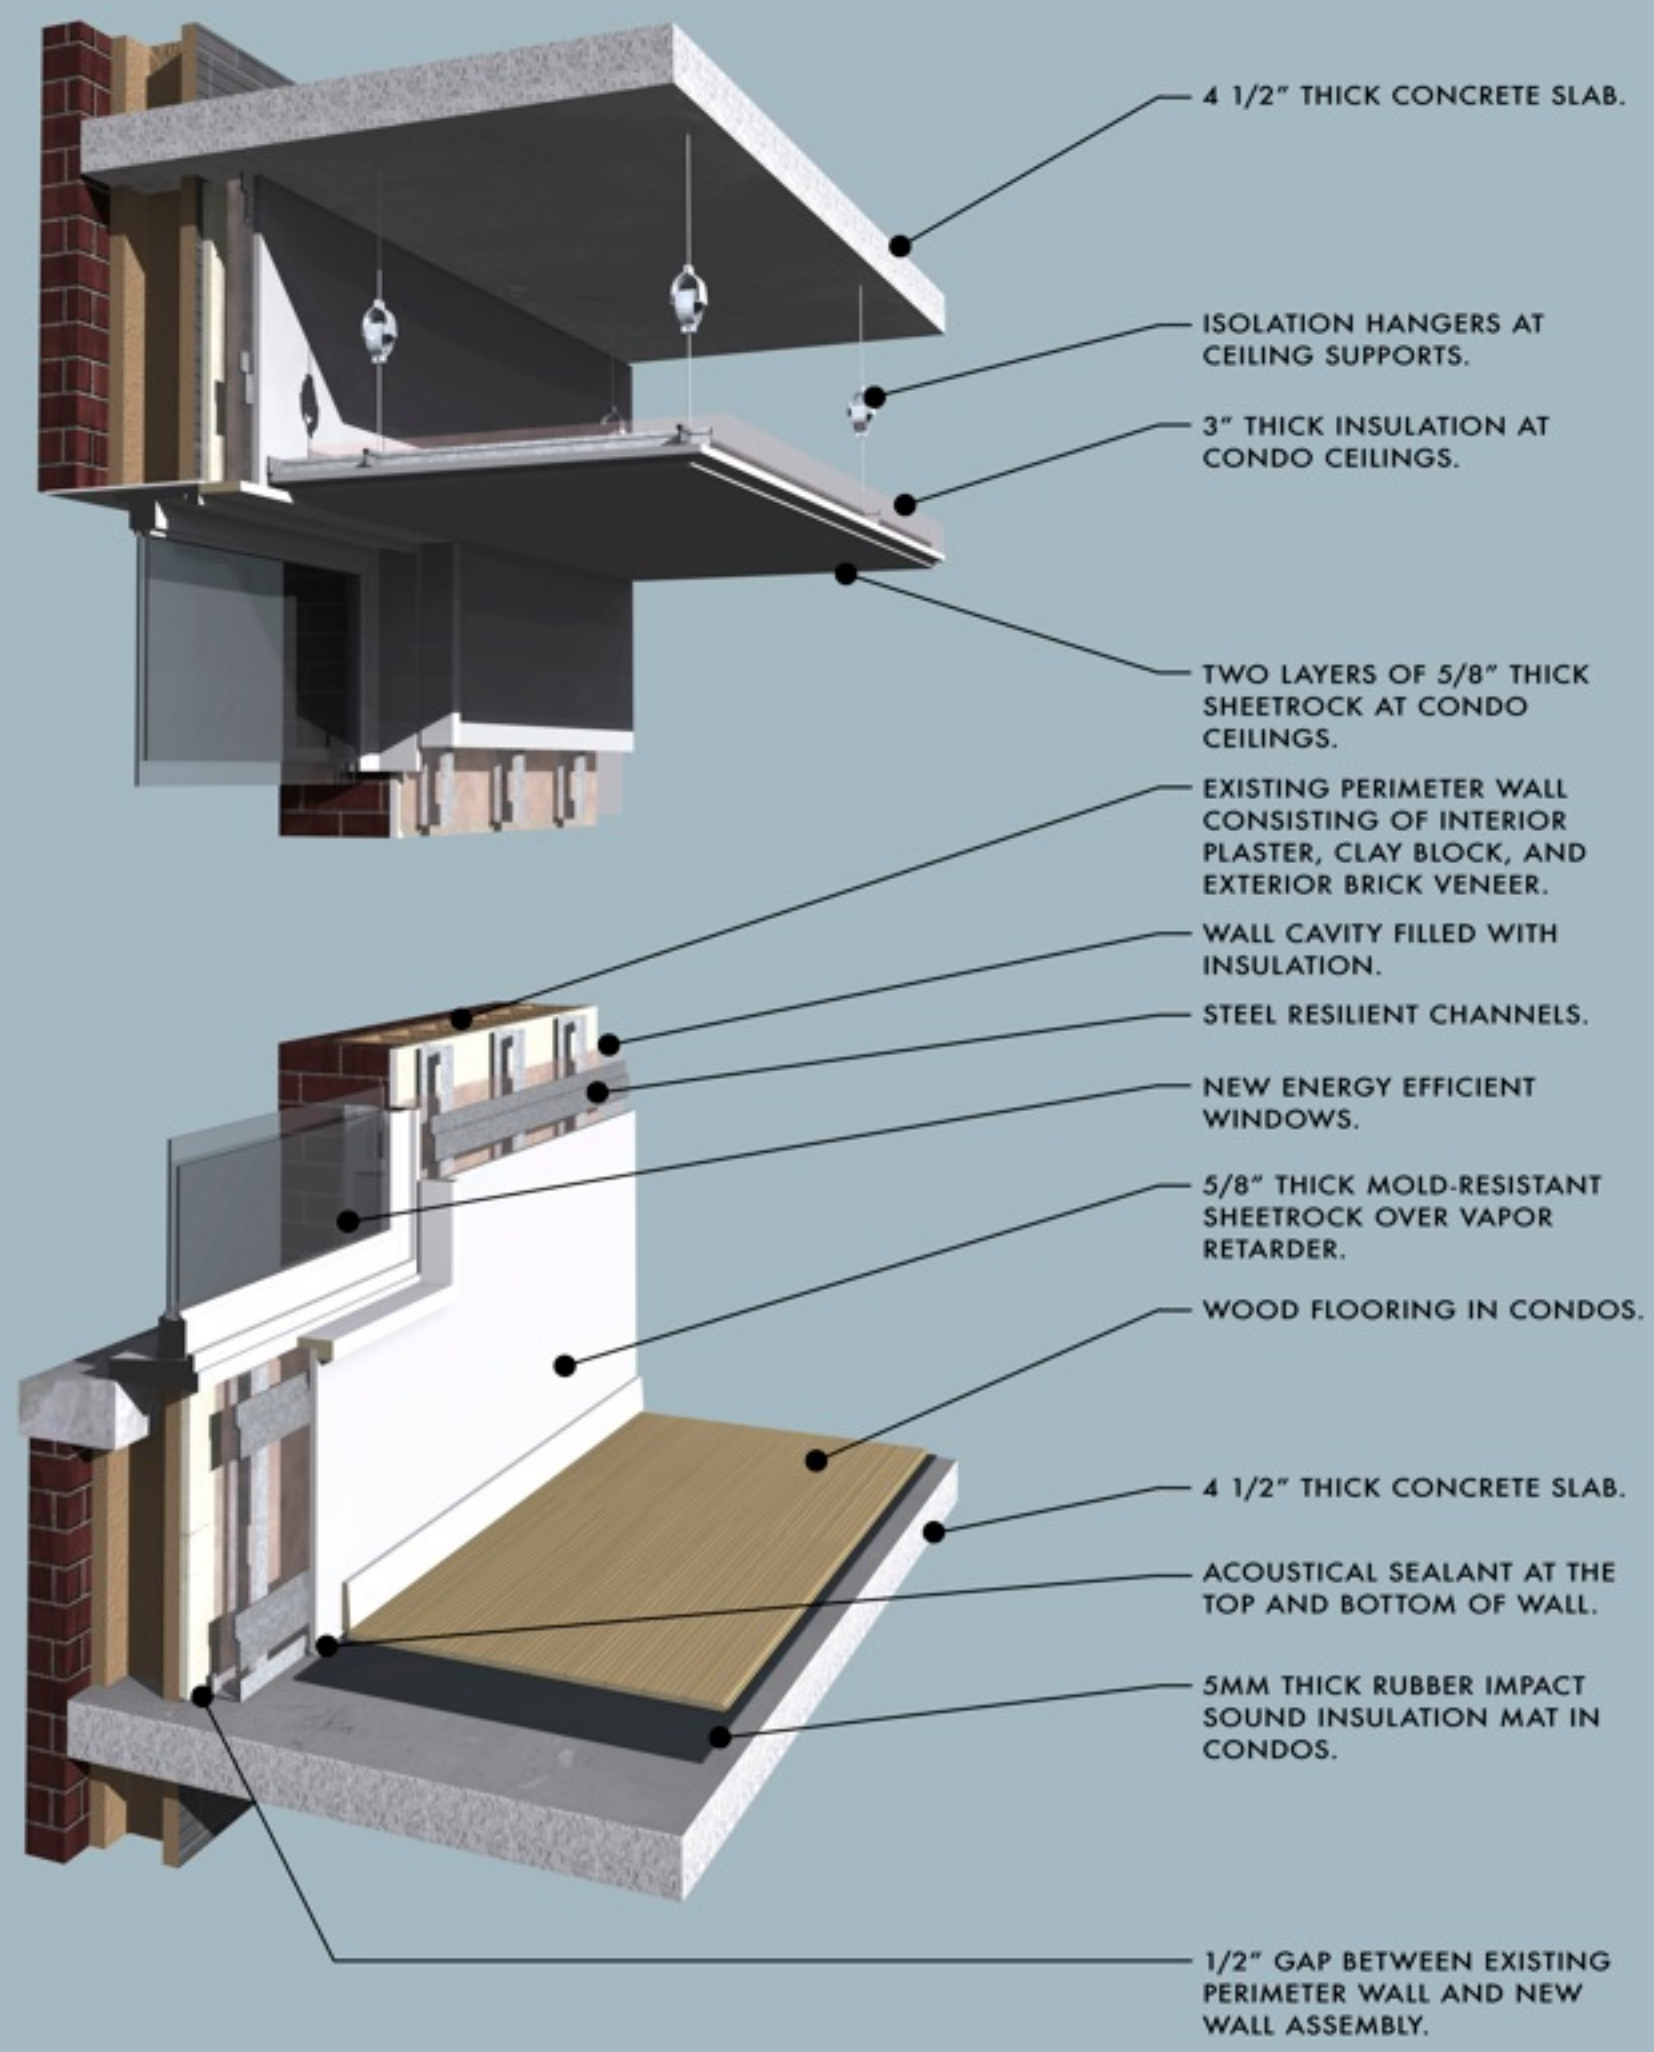

ACOUSTICAL SEPARATION AT OUTSIDE WALL